DOUBLE DUPLEX = NEMA 5-15R RECEPTACLES

STD. RECEPTACLES =

TELEPHONE OUTLET =

DATA COMM LINE =

COMPUTER CONDUIT =

ANTRON CARPETING =

MICHIGAN DEPARTMENT OF STATE

SITE:

SQ. FT.
3165 SQ.FT.
INTERIOR
DIMENSIONS

SCALE:

DATE:
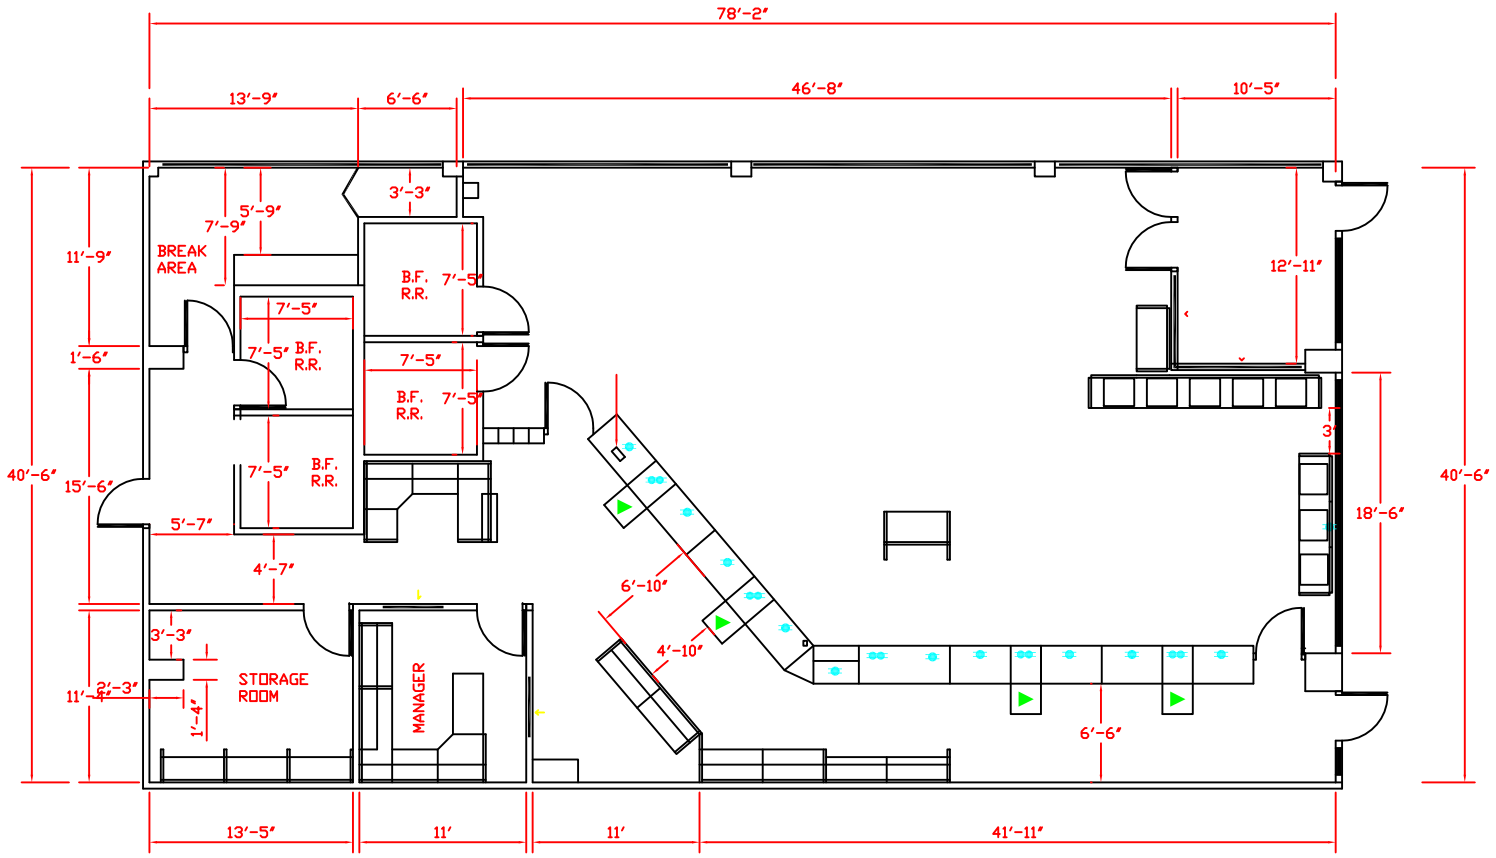
BY: